FilmL.A., Inc.
6255 W Sunset Blvd, 12th Floor
Hollywood, CA 90028
t: (213)977-8600 - f: (213)977-8601
www.filmla.com

Summary Information

Permit No: F00158309-A **Type of Permit:** FILMING **Release Date:** 11/05/2019

Production Company	TERRAPIN PRODUCTIONS, INC. FREMANTLE PRODUCTIONS NORTH AMERICA, INC.
Insured Company Name	TERRAPIN PRODUCTIONS, INC. FREMANTLE PRODUCTIONS NORTH AMERICA, INC.
Contact Phone No. 1	323-785-2151
Contact Phone No. 2	
Fax	
Address	2900 ALAMEDA AVE, SUITE 800 BURBANK, California 91505
Production Title	STOCKTON
Type of Production	Feature

Producer	TOMMY TURTLE
Director	RUPERT WYATT
1st AD	THOMAS BOUCHER
Production Manager	MARK GLICK
FilmL.A. Coordinator	Cody Penwell
Location Manager	ERIC STANGELAND
Primary Phone	Mobile - 818-915-9010
Secondary Phone	
Location Assistant	NA NA
Primary Phone	Mobile - 000-000-0000
Secondary Phone	

Fees

Posting 900	$207.00
Notification Charge	$173.00
LA CITY LANE AND STREET CLOSURE FEE	$312.00
FILMLA NON-REFUNDABLE FILM PERMIT RIDER FEE	$111.00

Total Permit Fee $803.00

Number of Locations 1

NOT A PERMIT

FilmL.A., Inc.
6255 W Sunset Blvd, 12th Floor
Hollywood, CA 90028
t: (213)977-8600 - f: (213)977-8601
www.filmla.com

Summary Information

Location

Location 1 of 1

Permit Number F00158309-A
Production Company TERRAPIN PRODUCTIONS, INC. FRE...
Insured Company TERRAPIN PRODUCTIONS, INC. FRE...
Production Title STOCKTON

Location Manager ERIC STANGELAND
Primary Phone Mobile - 818-915-9010
Secondary Phone

Location Address 11552 Glenoaks Blvd, Los Angeles, CA, 91331
Location Type Liquor Store
Prep Dates 11/6/2019 - 11/6/2019 07:00 - 11:00 1 day
Film Dates 11/6/2019 - 11/6/2019 11:00 - 19:00 1 day
Strike Dates 11/6/2019 - 11/6/2019 19:00 - 22:00
Open or Closed to the Public Closed

Generic Conditions
THE CONSUMPTION OF ALCOHOLIC BEVERAGES AND THE USE OF DRUGS, INCLUDING MARIJUANA, ON LOCATION BY ANY CAST, CREW, OR INVITED GUESTS IS STRICTLY PROHIBITED.
*Certain service and personnel fees required by jurisdictional agencies are not collected by FilmL.A. Any such fees must be paid directly to the appropriate agency, and a separate invoice will be provided to the permittee.
*LA CITY AND/OR LA COUNTY FIRE CHECKLIST ATTACHED TO FINAL PERMIT. THE PERMITTEE IS RESPONSIBLE FOR COMPLETING CHECKLIST PRIOR TO FILMING ACTIVITY AT THIS LOCATION. NON COMPLIANCE MAY RESULT IN ASSIGNMENT OF A FIRE OFFICER.
All closures impacting sidewalks must be implemented per WATCH manual, CA MUTCD TA-28 & TA-29
Community Survey Obtained
Equipment staging and vehicles may park on one side of the street only.
Must Maintain 5' Clearance on Sidewalks/Walkways
Must maintain local/emergency access
No cast or crew parking on area streets
No interference with merchant activity.
Number of uniformed officers listed on the permit is a minimum requirement. Permittee remains responsible for deploying a sufficient number of uniformed officers to provide traffic and crowd control to ensure the safety of the film crew and the public.
Traffic control must be done in accordance w/MUTCD
Traffic Officers Required

Please see attached document Paxton St (NS curb) & Fellows Ave (WS curb) - Terrapin Prod.pdf

Equipment on Location

Type	Quantity
5 or 10 ton trucks	4
Camera cars	1
Cast/Crew vehicles	125
Catering Truck	2
Condors	1
Cranes	1
Cube Trucks	4
Generator	2
Picture vehicles	4
Portable	2

Personnel on Location

Type	Quantity
Cast	4
Crew	125
Off-Duty/Retired LAPD Officer(s)	2
Spot Check	1

NOT A PERMIT

FilmL.A., Inc.
6255 W Sunset Blvd, 12th Floor
Hollywood, CA 90028
t: (213)977-8600 - f: (213)977-8601
www.filmla.com

Summary Information

Location

Permit Number F00158309-A
Production Company TERRAPIN PRODUCTIONS, INC. FRE...
Insured Company TERRAPIN PRODUCTIONS, INC. FRE...
Production Title STOCKTON

Location Manager ERIC STANGELAND
Primary Phone Mobile - 818-915-9010
Secondary Phone

restrooms	
Stakebed Trucks	4
Trailers	4
Vans	6

Filming Activities Camera on sticks; Equipment across street; Equipment on sidewalk only.; Exterior establishing shots; Interior and exterior dialogue; Intermittent traffic control - 2 minute standard (except 0700-0900 hrs & 1500-1900 hrs); car drives up to to the location and talent gets out of the car to walk up and use the pay phone. Interior and exterior dialogue.;

Jurisdiction **Political:** Los Angeles City - Council District 07 **Police:** Los Angeles Police **Fire:** Los Angeles City Department

Thomas Guide **Page:** 502 **Grid:** D1

Approvals

LOS ANGELES CITY POLICE DEPARTMENT	Vincent Aguirre
FILML.A. CLOSURES	Michael Gonzalez
LOS ANGELES CITY DEPARTMENT OF PUBLIC WORKS	LaMeisha Candler

Coordinator Note RIDER A RELEASES THE REMAINING LOCATION

Parking

Base Camp Location Type : Filming Location	**Crew Parking** Location Type : Other Location	6841 San Fernando Rd, Glendale, CA, 91201

Posting "No Parking" signs N/S PAXTON ST., GLENOAKS BLVD- N FELLOWS AVE
W/S N FELLOWS AVE., PAXTON ST- NORTH TO THE END

Approximate Footage 601 - 900 **Log Number** 261186

Date(s) 11/6/2019 to 11/6/2019 **Time(s)** 09:00 to 22:00

Lane / Full Closure CURB LANE CLOSURE- N/S PAXTON ST., GLENOAKS - N FELLOWS AVE
CURB LANE CLOSURE- W/S N FELLOWS AVE., PAXTON ST- NORTH TO THE END

Approximate Footage 0 - 300

Date(s) 11/6/2019 to 11/6/2019 **Time(s)** 07:00 to 22:00

NOT A PERMIT

Permit #F001583094A

W20-1 W20-5 W1-6 (L) C30(CA) R3-7 W4-2(RT)

Ⓢ TRAFFIC SIGNAL

● TRAFFIC CONE

TYPE I W/ SIGN

HIGH LEVEL WARNING DEVICE

ALL TRAFFIC CONTROL WILL BE INSTALLED TO MEET OR EXCEED THE LATEST CA-MUTCD MINIMUM REQUIREMENTS

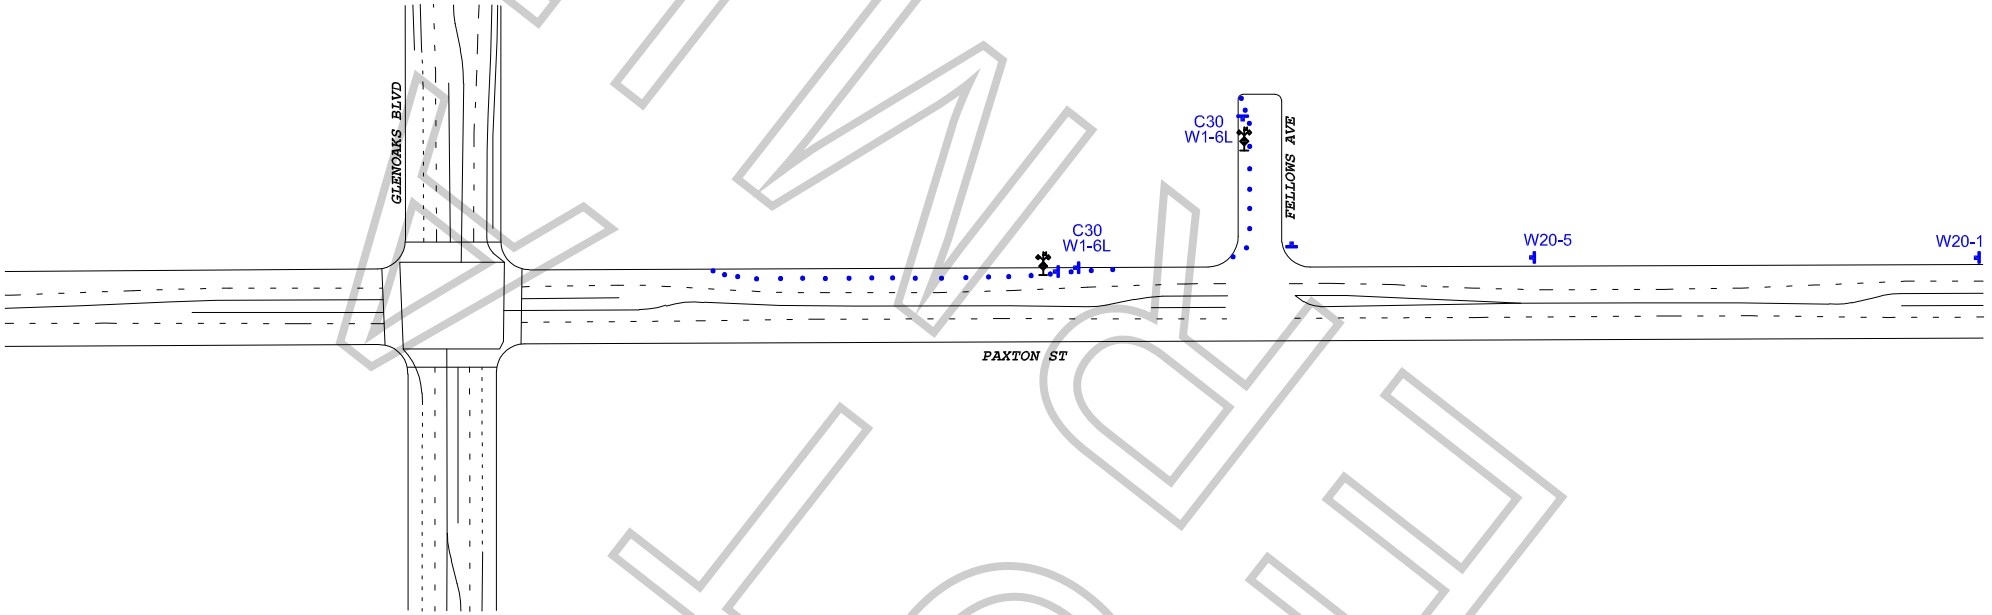

FINAL COPY

WORK ZONE TRAFFIC CONTROL PLAN
GENERAL NOTES

1. DATE/TIME: 11-6-19 FROM 07:00 HOURS TO 22:00 HOURS.

2. ALL SIGNING, STRIPING, AND TRAFFIC CONTROL DEVICES SHALL CONFORM TO THE (CURRENT) STATE OF CALIFORNIA DEPARTMENT OF TRANSPORTATION (CALTRANS) STANDARD PLANS AND STANDARD SPECIFICATIONS, CALIFORNIA MUTCD, AND ANY ADDENDUMS THERETO, AND AS SHOWN ON THESE PLANS, SYMBOLS AND ABBREVIATIONS USED ARE SHOWN ON CALTRANS STANDARD PLANS.
3. THERE WILL BE NO INTERFERENCE WITH TRAFFIC SIGNALS OR CROSSWALKS.
4. CONES WILL BE 28" MINIMUM HEIGHT AND HAVE REFLECTORIZED SLEEVES FOR NIGHT WORK.
5. POLICE WILL DIRECT TRAFFIC IF NECESSARY.

TCP FOR: TERRAPIN PROD: "STOCKTON"

LOCATION:
N/S CURB - PAXTON ST FROM GLENOAKS & FELLOWS AVE
W/S CURB - FELLOWS AVE FROM PAXTON NORTH TO END
LOS ANGELES, CALIFORNIA

CONTACT: ELISA SMITH
OFFICE# 213-763-9000
ERIC STAGELAND
PH# 818-915-9010

JCL TRAFFIC SERVICES
(213) 622-9775
C31-CA Lic # 805357

DATE	REVISIONS

DRAFTER: MARIO MENJIVAR
SCALE: N.T.S.
FILM LA: CODY PENWELL